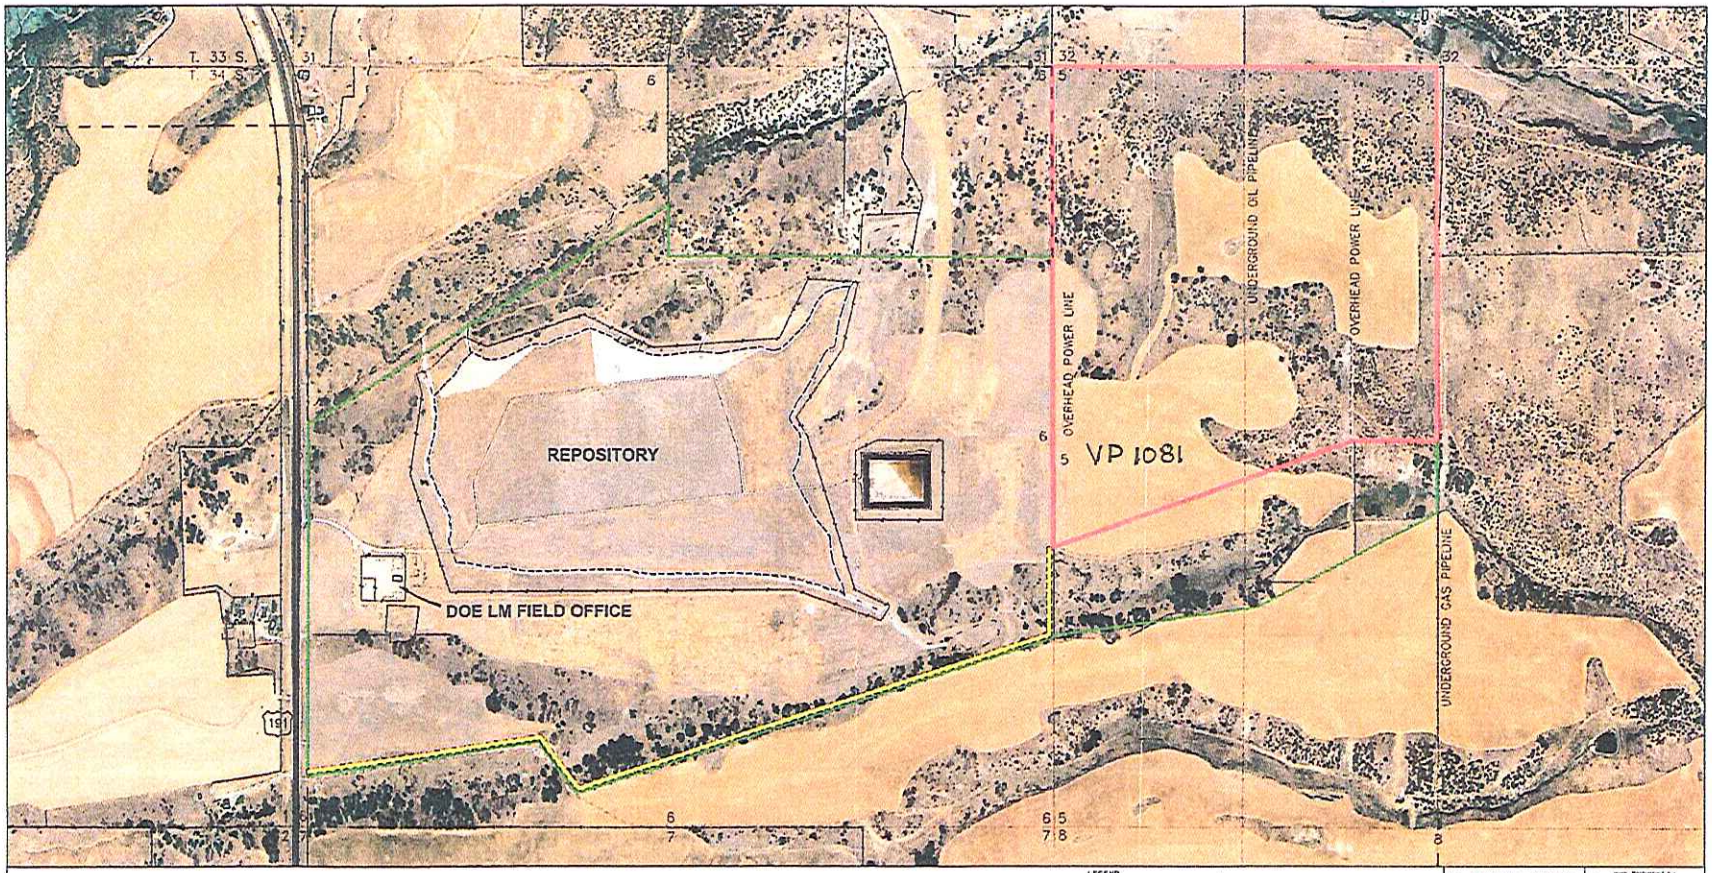

LEGEND

- DOE PROPERTY AVAILABLE FOR TRANSFER (175 ACRES, APPROX)
- PROPOSED PROPERTY EASEMENT (20')
- DOE PROPERTY
- MONTICELLO CITY LIMIT BOUNDARY

N

SCALE IN FEET

M:\LTS\111\0038\00\009\S05255\S0525500.DWG 09/08/09 09:36am jS0191

U.S. DEPARTMENT OF ENERGY
GRAND JUNCTION, COLORADO

Work Performed by
S.M. Stoller Corporation
Under DOE Contract
No. DE-AC01-05GJ02259

LAND TRANSFER SURVEY
EASEMENT AND PARCEL

DATE PREPARED: SEPTEMBER 8, 2009

FILENAME: S0525500